FORT WORDEN SITE & FACILITIES USE & DEVELOPMENT PLAN

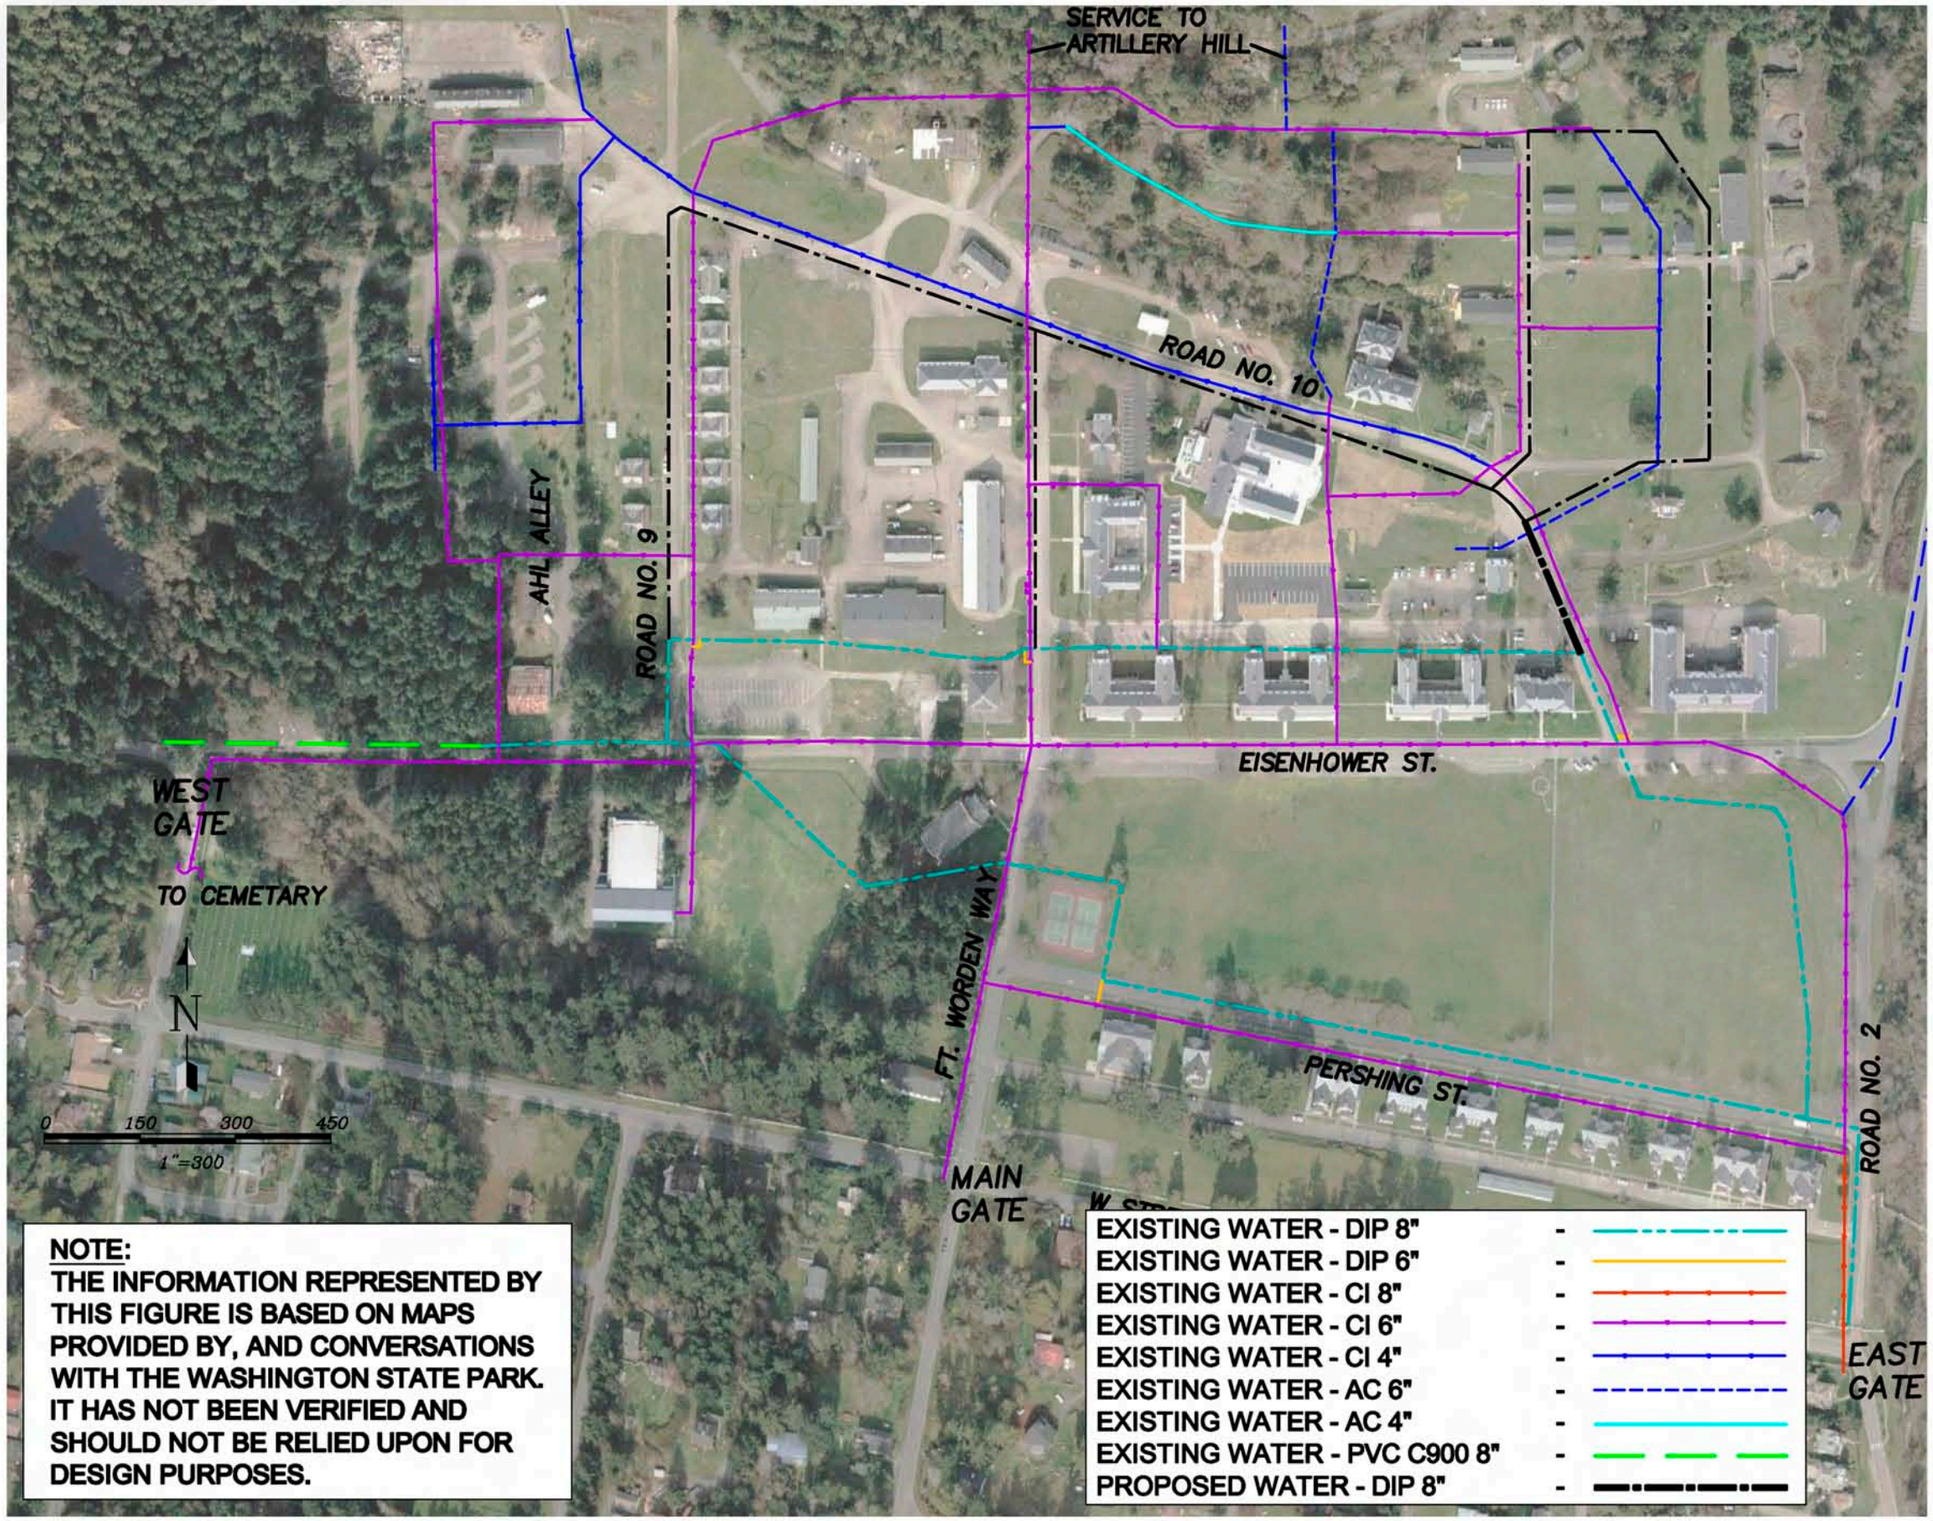

NOTE:
THE INFORMATION REPRESENTED BY THIS FIGURE IS BASED ON MAPS PROVIDED BY, AND CONVERSATIONS WITH THE WASHINGTON STATE PARK. IT HAS NOT BEEN VERIFIED AND SHOULD NOT BE RELIED UPON FOR DESIGN PURPOSES.

ARCHITECTURE · CIVIL ENGINEERING · STRUCTURAL ENGINEERING · LAND USE PLANNING · INTERIOR DESIGN · GRAPHIC DESIGN

WWW.BCRADESIGN.COM

BCRA

WATER SYSTEM MAP – MAIN CAMPUS

FIGURE 6